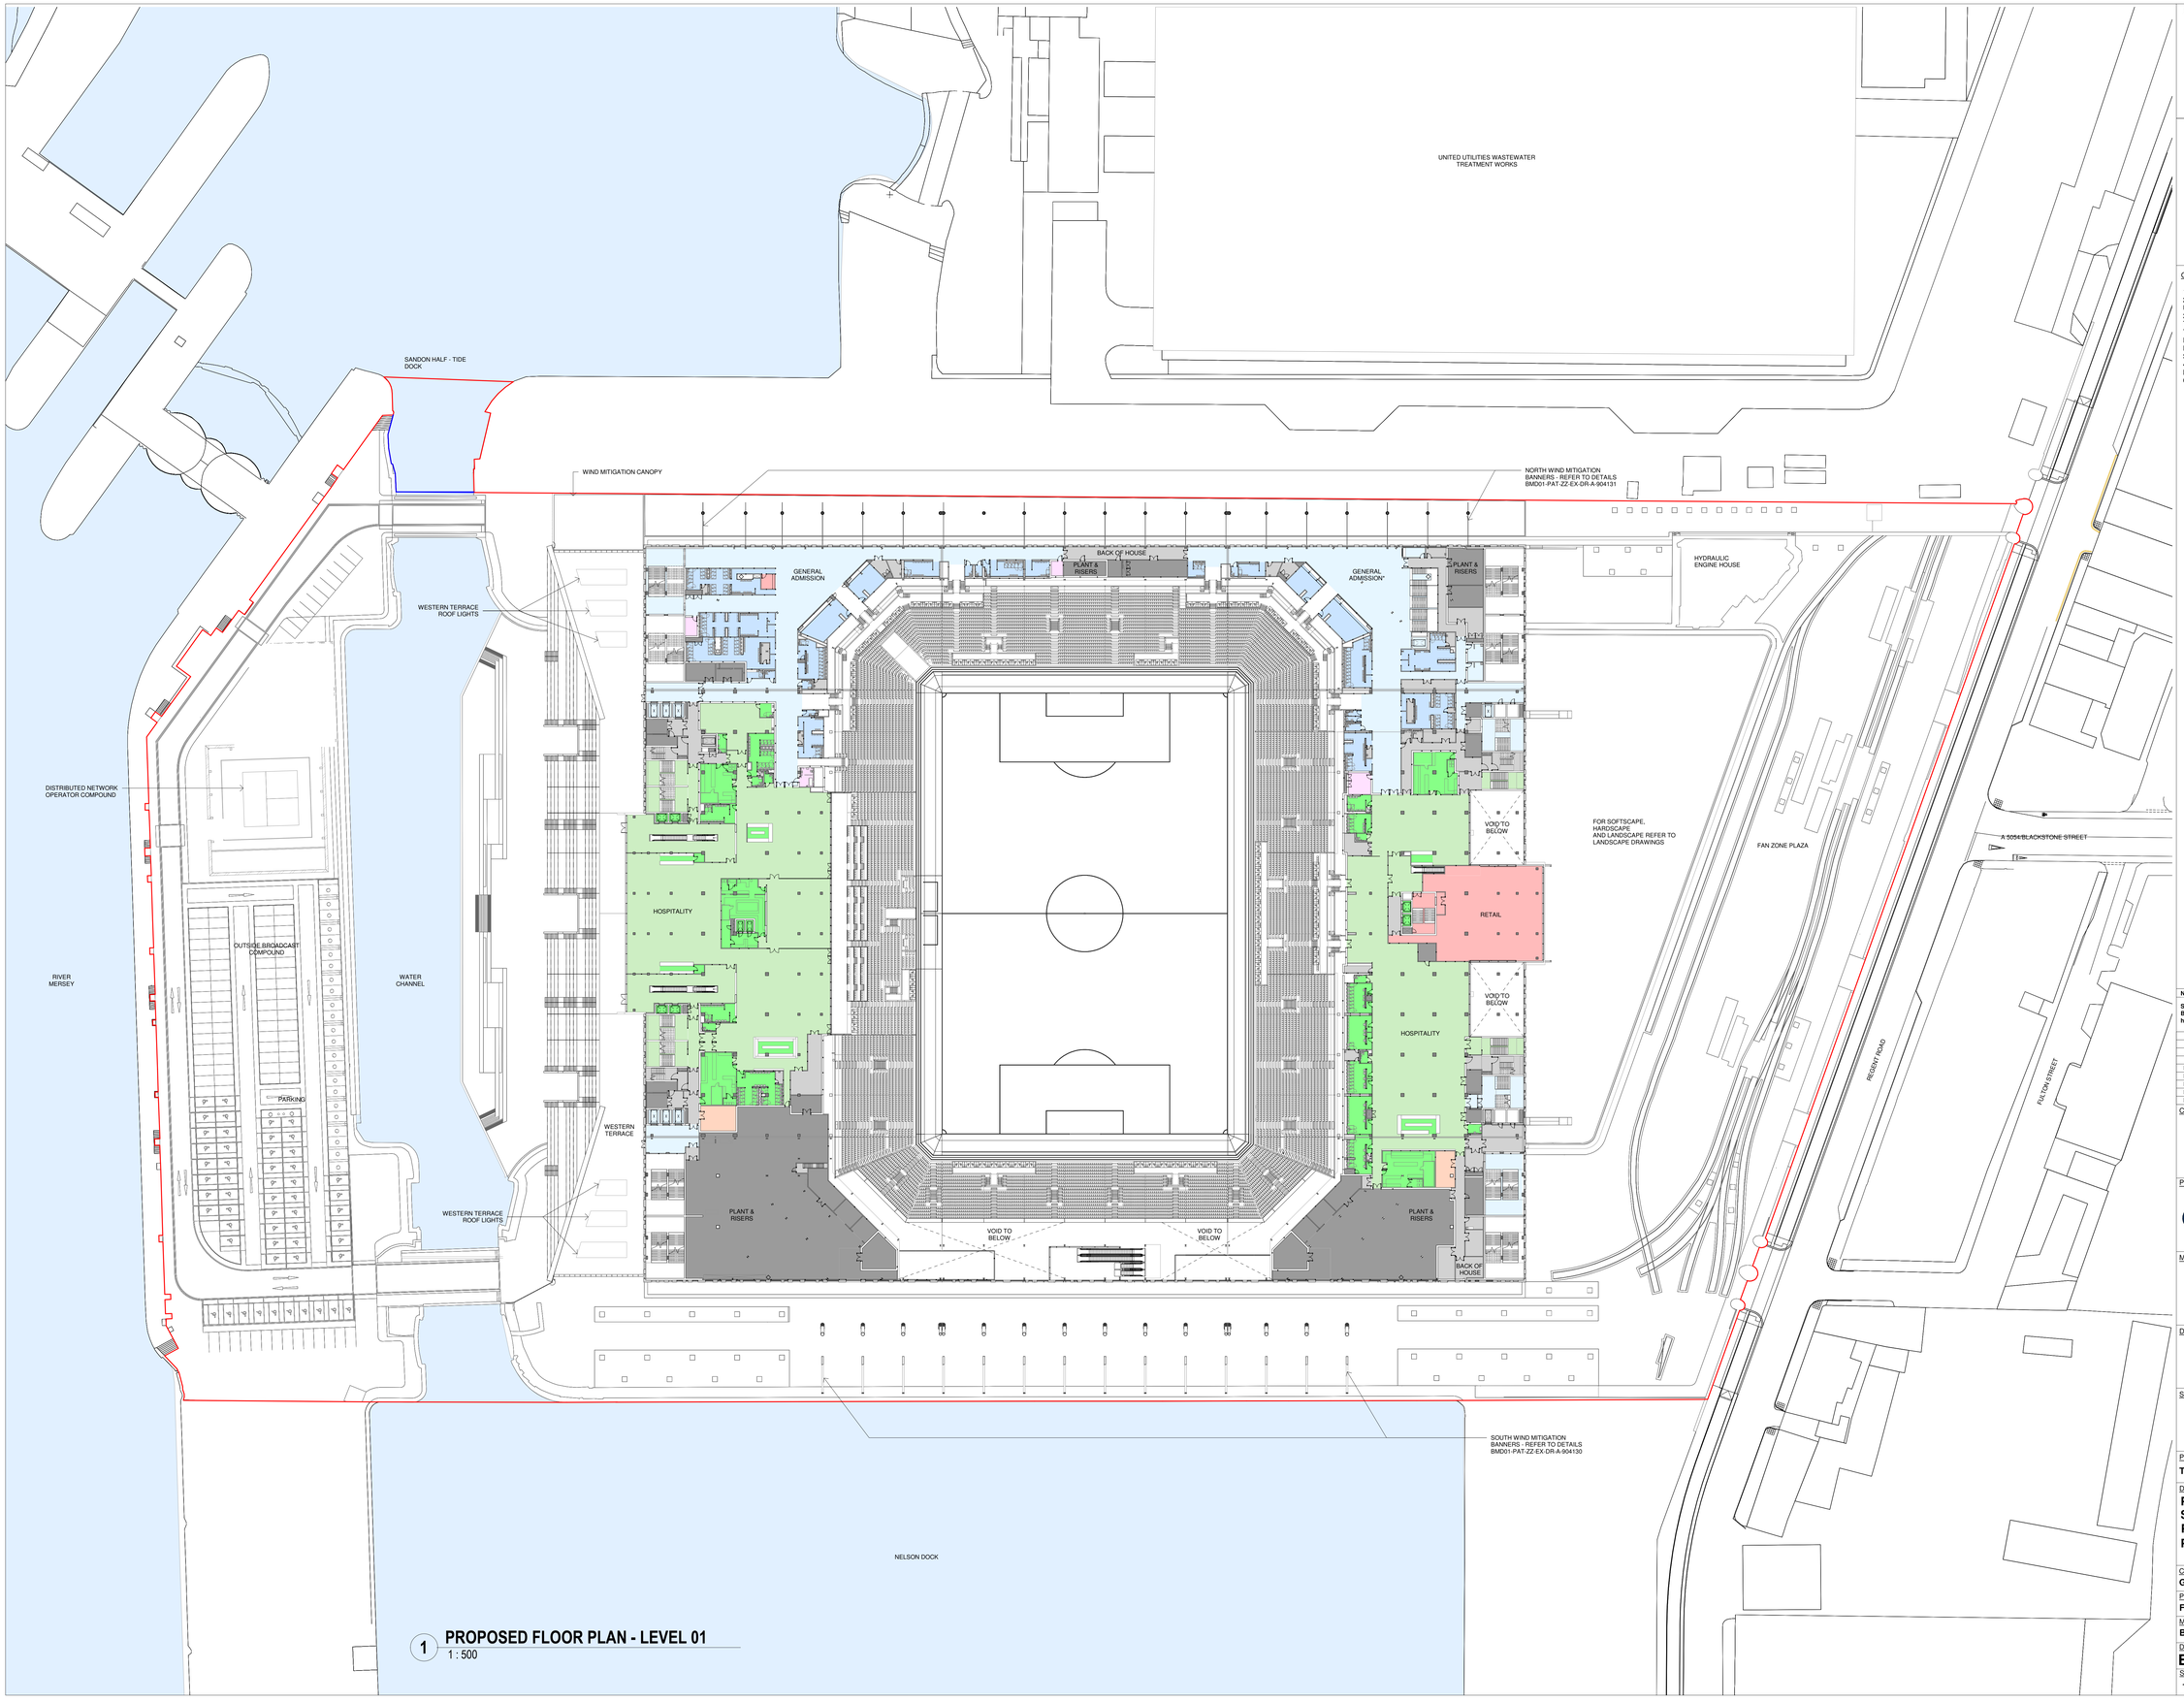

1 PROPOSED FLOOR PLAN - LEVEL 01
1 : 500

(FOR LOCAL AUTHORITY USE)

QR Code

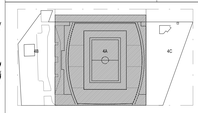

0 25 000
1 : 500

General Notes

1. DO NOT SCALE FROM THIS DRAWING.
2. ALL DIMENSIONS ARE IN MILLIMETRES AND LEVELS IN METERS UNLESS STATED OTHERWISE.
3. ALL DIMENSIONS TO BE VERIFIED ON SITE AND APPROVED BY THE ENGINEER.
THIS DRAWING SHOULD BE READ IN CONJUNCTION WITH OTHER RELEVANT ARCHITECTURAL, STRUCTURAL, MECHANICAL AND ELECTRICAL DRAWINGS AND ALL RELEVANT SECTIONS OF THE SPECIFICATIONS.
4. ANY DISCREPANCIES FROM THE INFORMATION REPRESENTED HERE ARE TO BE REPORTED TO THE CLD BEFORE CONSTRUCTION.

LEGEND:

- SITE BOUNDARY
- OWNERSHIP BOUNDARY
- ACCESSIBLE PARKING
- ELECTRICAL VEHICLE PARKING

PROGRAM TYPE:

- BACK OF HOUSE
- GENERAL ADMISSION
- HOSPITALITY
- KITCHEN
- MEDIA
- MEDICAL
- PLANT & RISERS
- PLAYER AREA
- RETAIL
- SECURITY
- FACILITIES

No	Description

SAFETY, HEALTH AND ENVIRONMENT INFORMATION
Brief details on the identified hazard symbol referencing the unusual residual hazards / risks are listed above.

Rev	Description	Aprv	Chk'd	Date
P04	S2 FOR INFORMATION	DP	GT	02/09/2020
P03	S2 FOR INFORMATION	DP	GT	14/08/2020
P02	S2 FOR INFORMATION	DP	GT	08/07/2020
P01	S2 FOR INFORMATION	DP	GT	10/06/2020

Client

Project Manager

GT GARDINER &THEOBALD

Planning Consultant

CBRE

Main Contractor

LAING O'ROURKE

Design Consultant

PATTERN

Structural / MEP / Infrastructure

BURO HAPPOLD

Project Title

THE PEOPLE'S PROJECT

Drawing Title

PLANNING ADDENDUM
STADIUM
PROPOSED PLANS
PROPOSED FLOOR PLAN - LEVEL 01

Checked	Drawn	Designed
GT	AL	PATTERN DESIGN

Purpose of Issue

FOR INFORMATION

Model File Ref:

BMD01-PAT-ZZ-ZZ-M3-A-10Planning&Sites&Grids

Drawing No

BMD01-PAT-4A-01-DR-A-201001

Scale A0 (841x1189)	Status	Revision No
1 : 500	S2	P04